


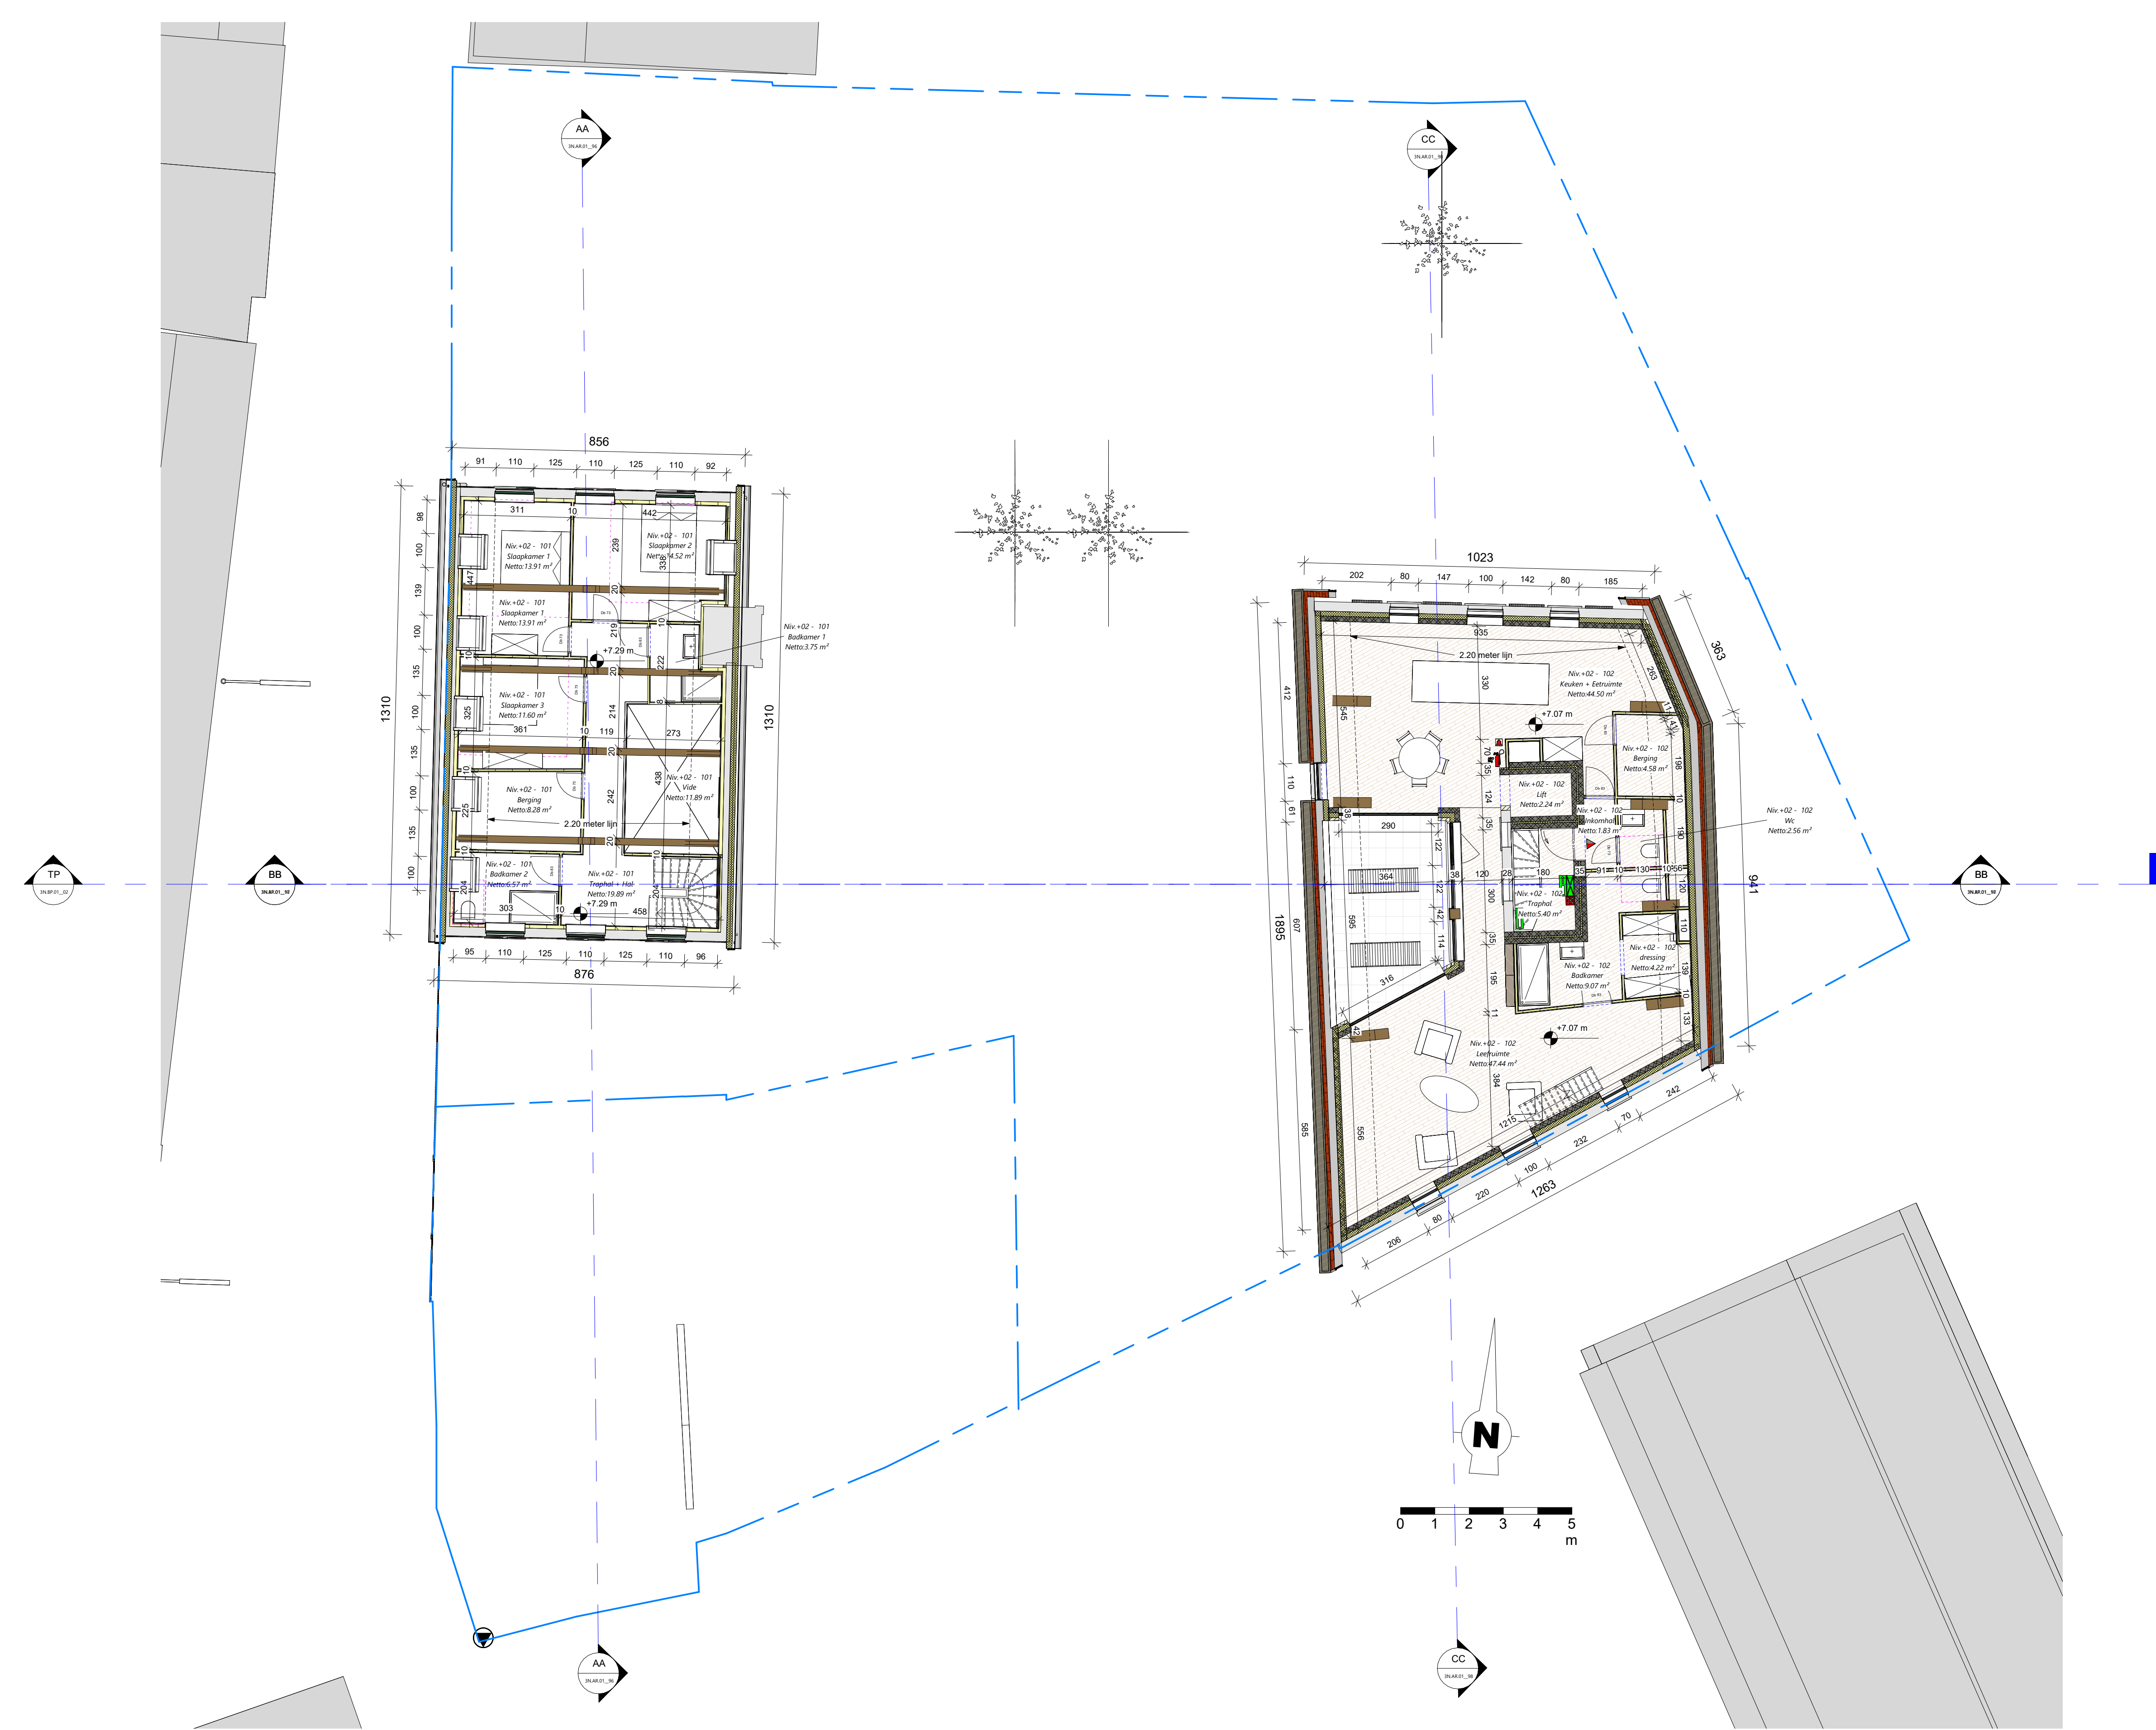

3N.AR.01_Niveau +02

schaal 1 : 100