


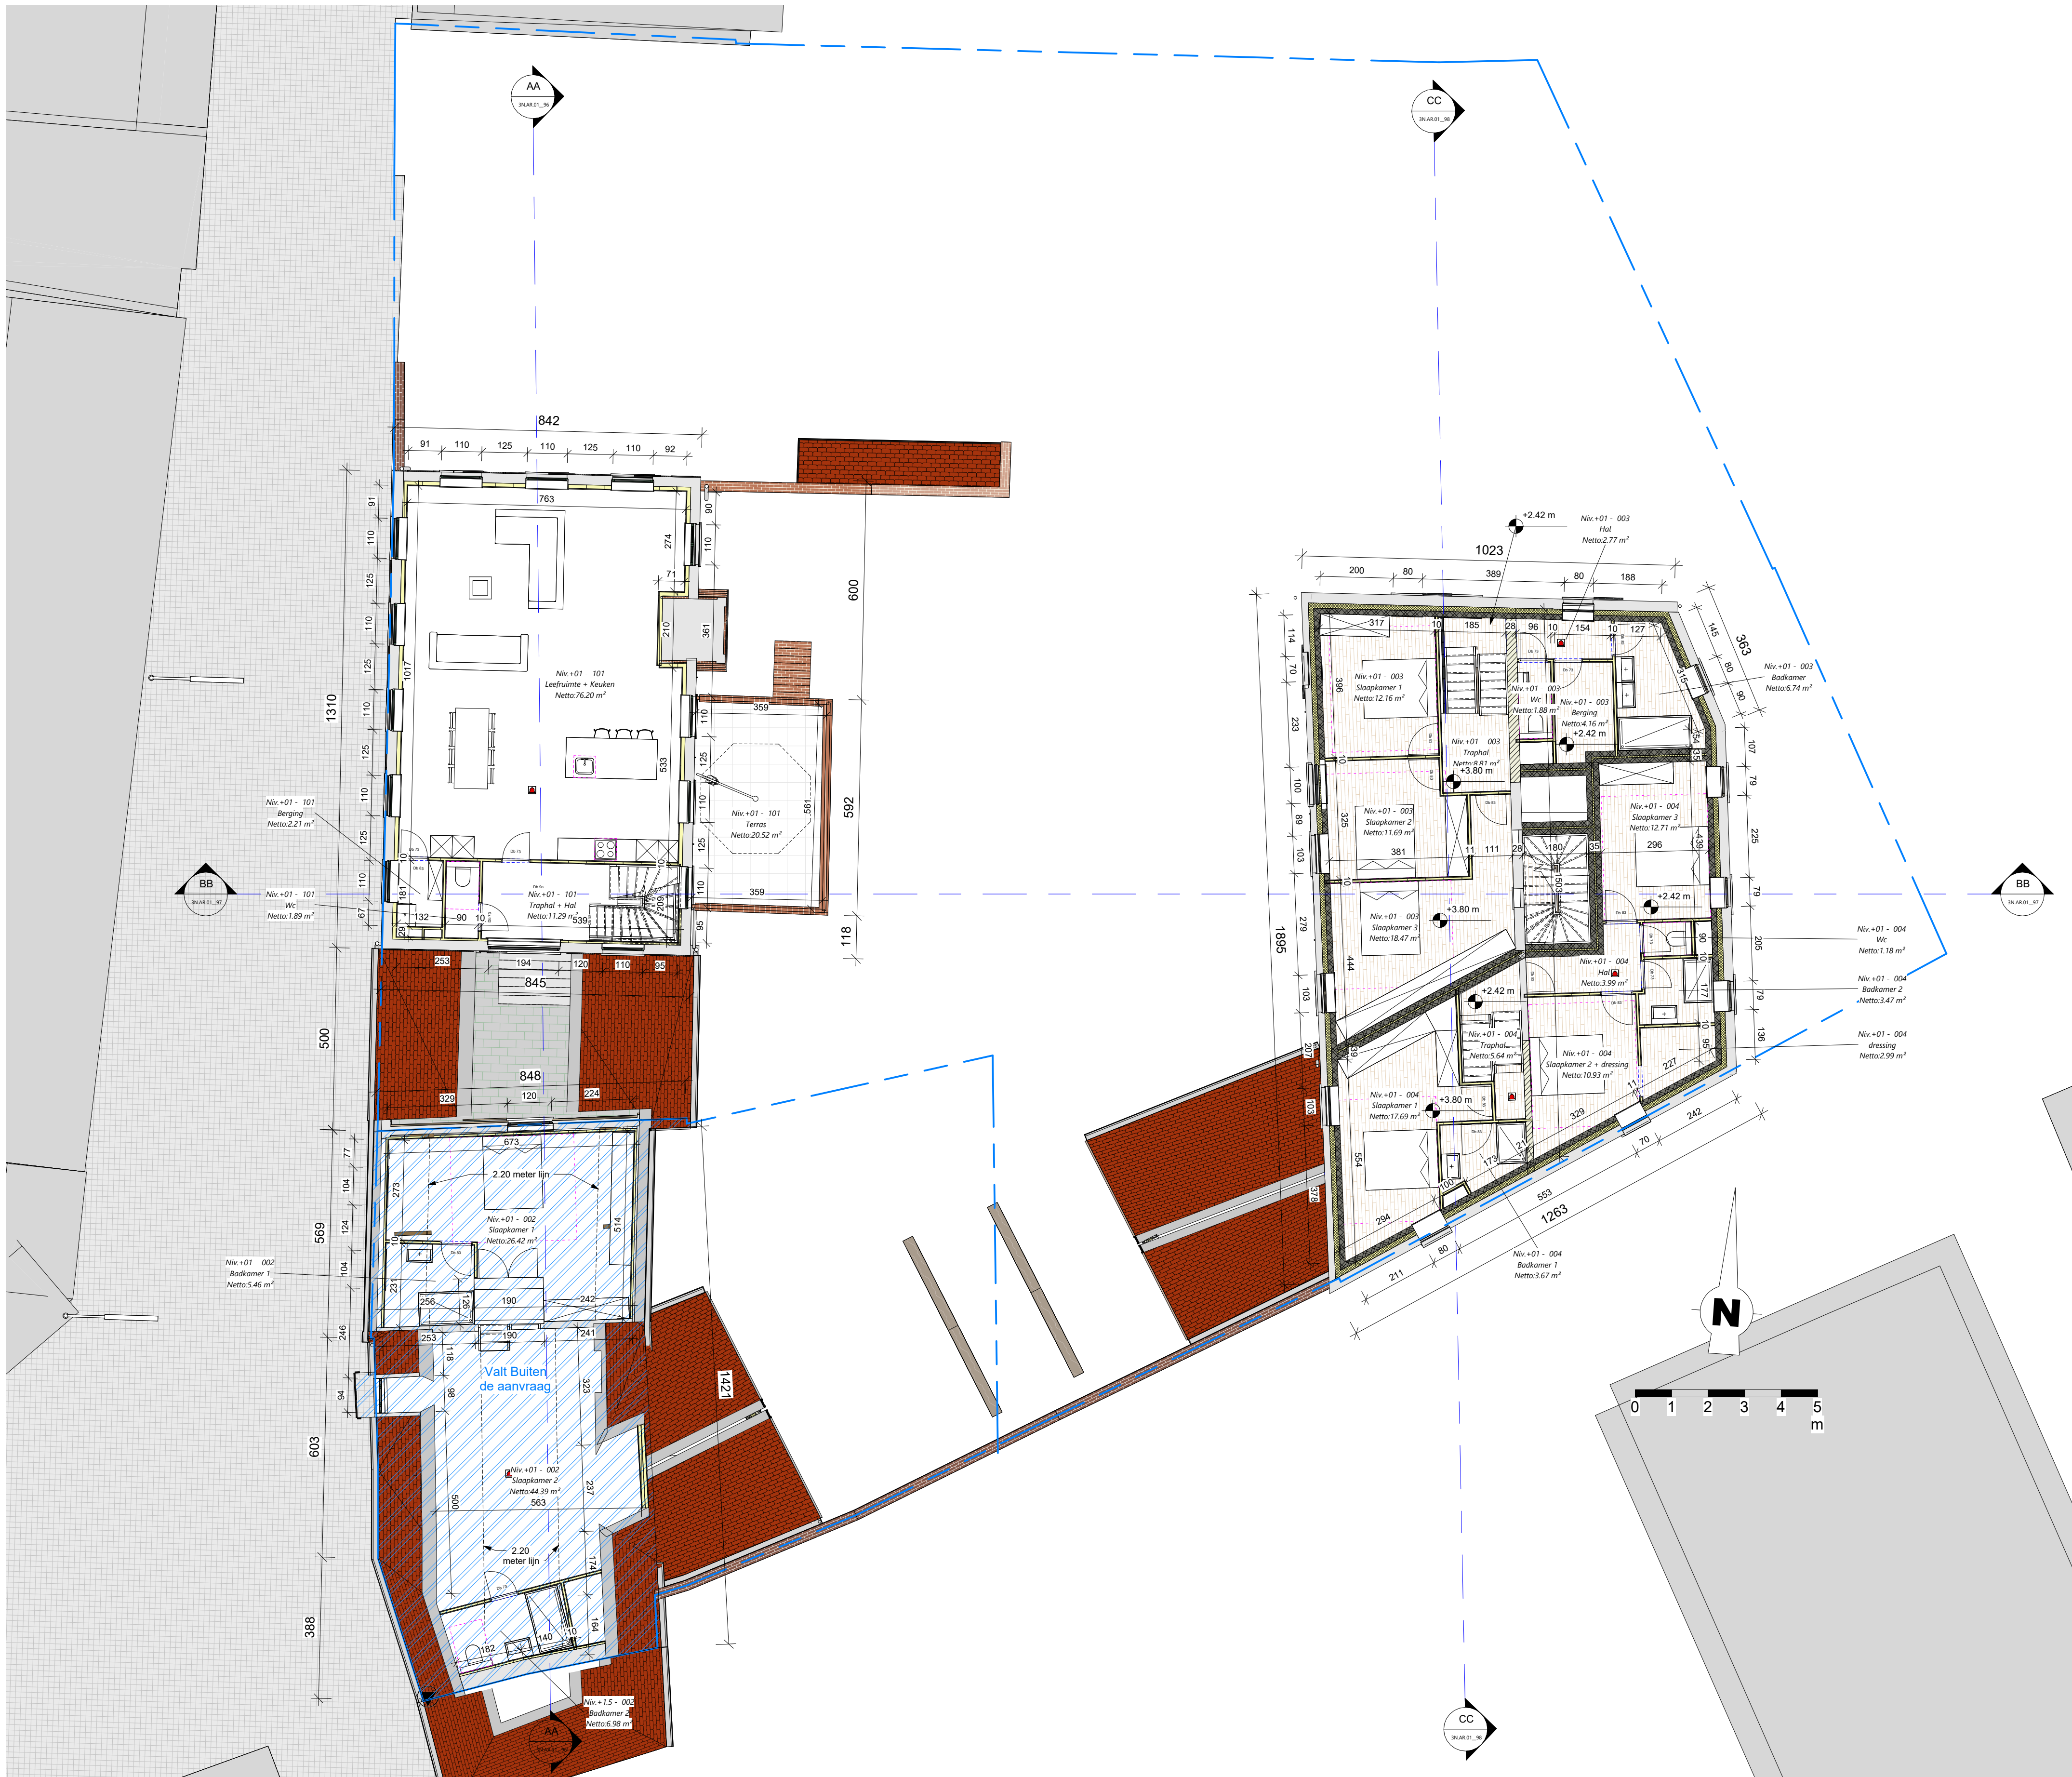

3N.AR.01_Niveau +01

Schaal 1:100